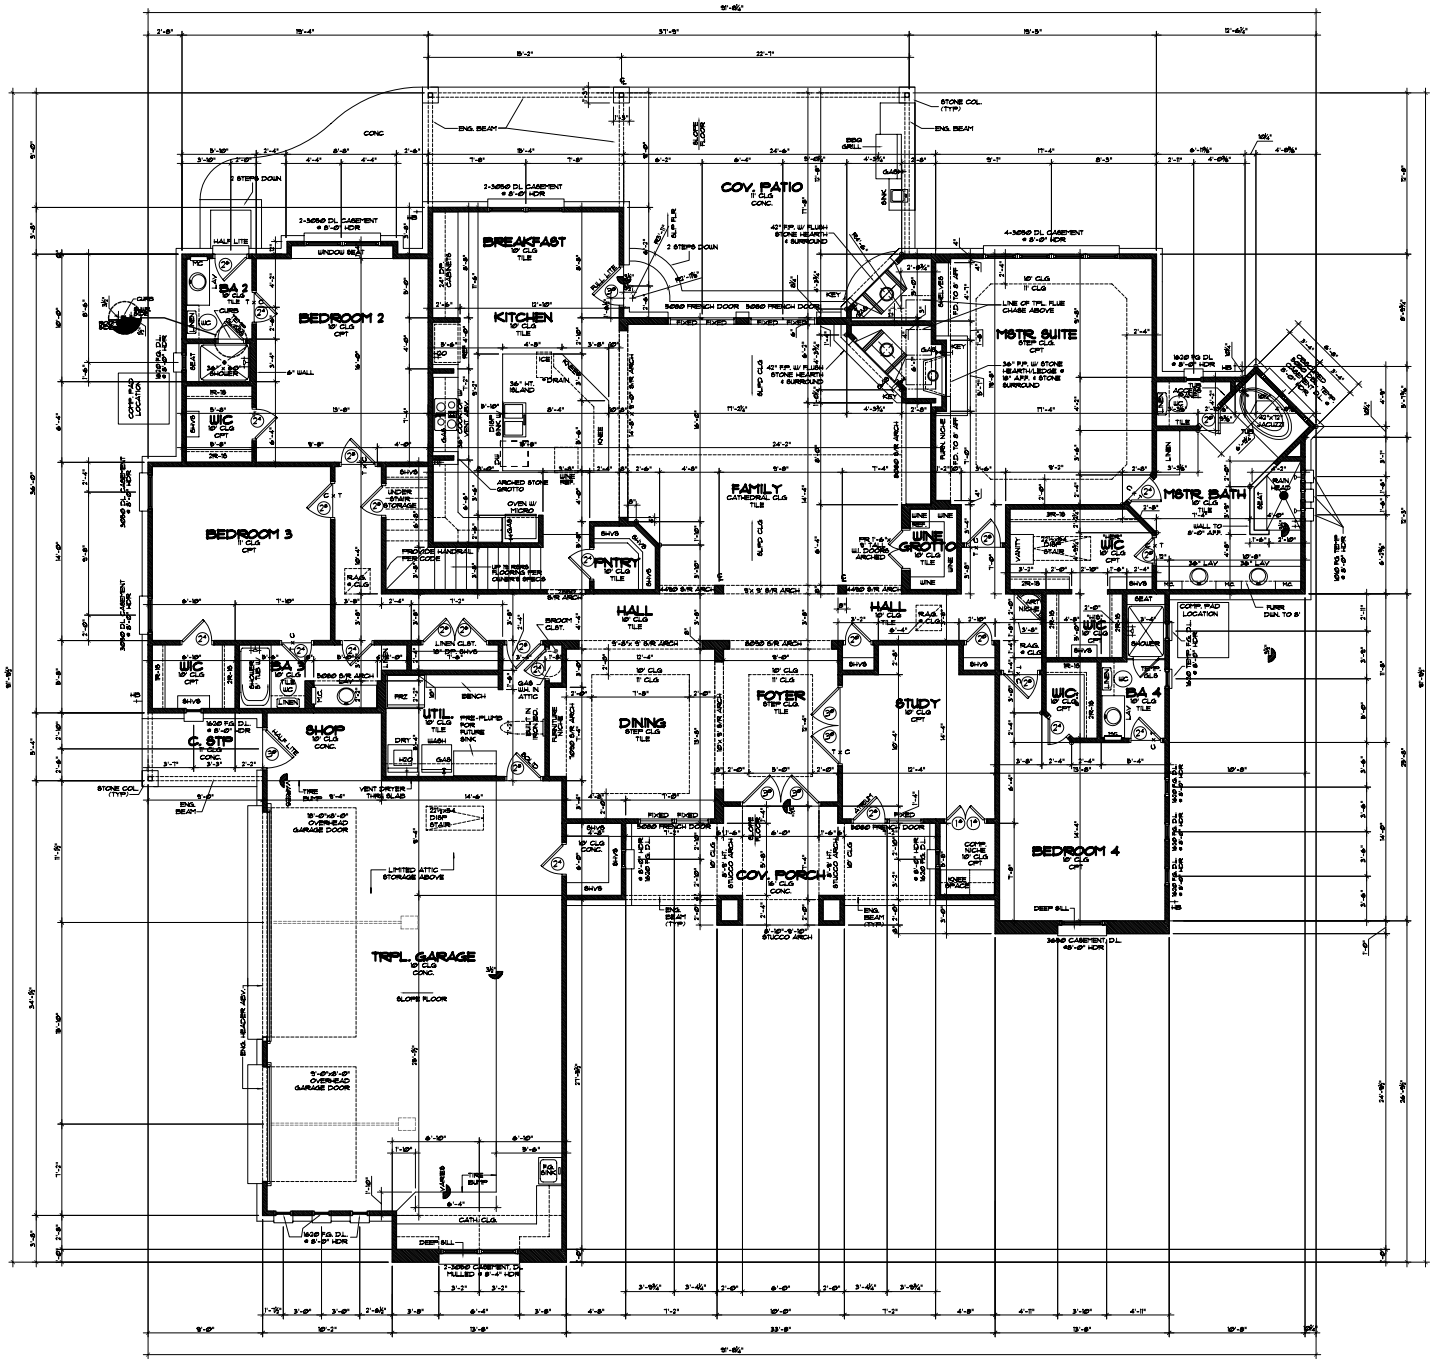

MAIN LEVEL
1 FLOOR PLAN
SCALE: 1/4"=1'-0"

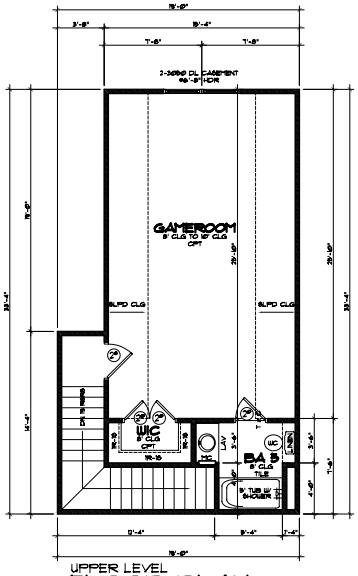

UPPER LEVEL
2 FLOOR PLAN
SCALE: 1/4"=1'-0"

SYMBOL LEGEND:

- GAS/PROPANE VALVE
- FAUCET
- HOSE BIB
- SHOWER HEAD @ 80" AFF
- DOOR WIDTH TAG HEIGHT ON ALL UPPER LEVEL DOORS TO BE 6'-8"
- WINDOW SCHEDULE TAG SEE WINDOW SCHEDULE FOR SIZE, DESC. + INSTALLATION.

SQUARE FOOTAGE CHART

ITEM	SQUARE FT.
LOWER LVL. HEATED	3614
UPPER LVL. HEATED	476
TOTAL HEATED	4090
COV. PORCH	118
COV. PATIO	520
COV. STOOP	48
GARAGE	910
BRICK LUG	140
TOTAL SLAB	5440
TOTAL FRAME	5116
TOTAL COVD.	5916

NOTES:

1. ALL INTERIOR DOORS, OPENINGS, & CASED OPENING TO BE 8' HT. IN ANY PARTITION 10' HT. AND TALLER UNLESS NOTED OTHERWISE

ALL INTERIOR DOORS, OPENINGS, & CASED OPENING TO BE @ 8' HT. IN ANY PARTITION 9' HT. AND LOWER UNLESS NOTED OTHERWISE

BRYANT BOYD ARCHITECT

The Savage Custom Homes L.L.C. Spec
Lot 2, Tuscany Villas
Georgetown, Texas

SAVAGE Custom Homes

J. Bryant Boyd AIA
Georgetown, Texas
Telephone 512.930.1686
Facsimile 512.863.7794
jbboyd@jbryantboyd.com
www.jbryantboyd.com

Revisions:

Drawn By: JDS/JBB

Date: 6.12.07

Job No. 07037

A1

These drawings and their contents are the and remain the property of James Bryant Boyd Architect.
They are not to be used by anyone for any other project or for any other purpose without the express written permission of James Bryant Boyd Architect.
© James Bryant Boyd Architect